

FIXED WINDOW HURRICANE & TORNADO

NOTE FOR ALL ELEVATION:
* CERTIFIED TO: ICC 500–2023; FEMA P–361 (2024)
* DESIGN TORNADO PRESSURE: +248/–312 PSF
* DESIGN WIND PRESSURE (HURRICANE): +167/–223 PSF
* IMPACT RATING: 15 LB @ 100 MPH

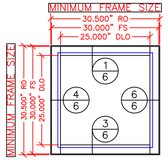


GLASS: US225ICC (#12)
THICKNESS: 2.25"

EL 1 ELEVATION 1
SCALE : 1" = 20" QTY : 1

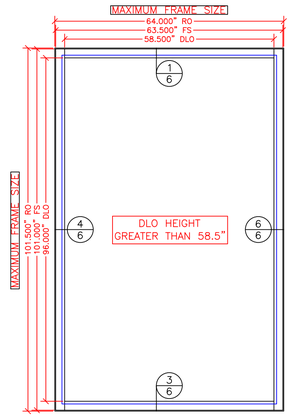

GLASS: US225ICC (#12)
THICKNESS: 2.25"

EL 2 ELEVATION 2
SCALE : 1" = 20" QTY : 1

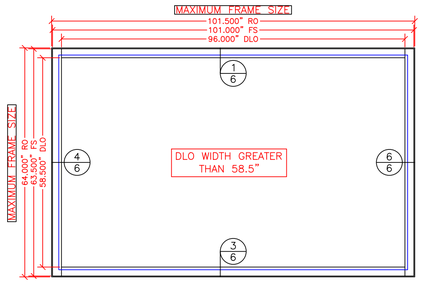

GLASS: US225ICC (#12)
THICKNESS: 2.25"


EL 3 ELEVATION 3
SCALE : 1" = 20" QTY : 1

PROPRIETARY MATERIAL
UNITED STATES BULLET PROOFING
1 800-363-8328

CUSTOMER: –	REVISIONS:	PROJECT/DRAWING	USB MODEL: USAW650ICC	DO DOOR OPENING	U.S. BULLETPROOFING INC.
CONTRACT: –	V1 08/12/2026 LA		DOS MODEL: N/A	FS FRAME SIZE	16201 BRANCH COURT
DATE: 08/08/2026	V2 10/01/2026 LA		DOS CODE: N/A	RO ROUGH OPENING	UPPER MARLBORO, MD 20774
SCALE: 1:20			SHW GROUP: N/A	CO CONCRETE OPENING	PHONE: 1–800–363–8328
DRAWN BY: LA			FINISH: N/A	DLO DAY LIGHT OPENING	PHONE: 301–218–7920
CHECKED BY: MJ			VISION TYPE: CLEAR	SIM SIMILAR	FAX: 301–218–7925
FILENAME: USAW650ICC_Drawing_Min–Max				TYP TYPICAL	http://www.usbulletproofing.com
PAPER SIZE: ARCH D 36" x 24"				OPP OPPOSITE	
				GCD GAP COVER DIMENSION	


RIBBON FIXED WINDOW HURRICANE & TORNADO

NOTE FOR ALL ELEVATION:
* CERTIFIED TO: ICC 500-2023; FEMA P-361 (2024)
* DESIGN TORNADO PRESSURE: +248/-312 PSF
* DESIGN WIND PRESSURE (HURRICANE): +167/-223 PSF
* IMPACT RATING: 15 LB @ 100 MPH

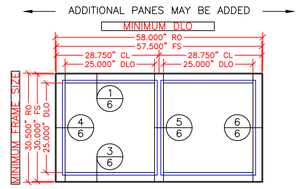


GLASS: US225ICC (#12)
THICKNESS: 2.25"

EL 4 ELEVATION 4
SCALE : 1" = 20" QTY : 1

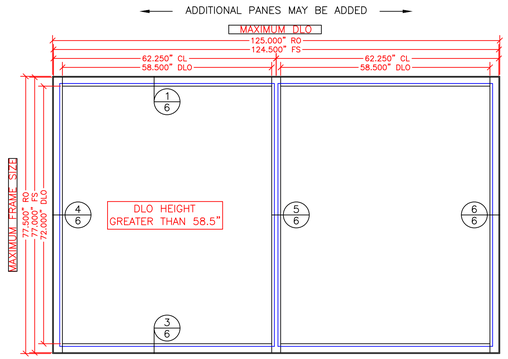

GLASS: US225ICC (#12)
THICKNESS: 2.25"

EL 5 ELEVATION 5
SCALE : 1" = 20" QTY : 1

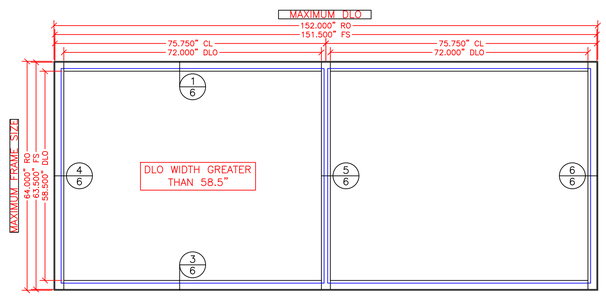

GLASS: US225ICC (#12)
THICKNESS: 2.25"


EL 6 ELEVATION 6
SCALE : 1" = 20" QTY : 1

PROPRIETARY MATERIAL
UNITED STATES BULLET PROOFING
1 800-363-8328

CUSTOMER: –	REVISIONS:	PROJECT/DRAWING	USB MODEL: USAW650ICC	DO DOOR OPENING	U.S. BULLETPROOFING INC.
CONTRACT: –	V1 08/12/2026 LA		DOS MODEL: N/A	FS FRAME SIZE	16201 BRANCH COURT
DATE: 08/08/2026	V2 10/01/2026 LA		DOS CODE: N/A	RO ROUGH OPENING	UPPER MARLBORO, MD 20774
SCALE: 1:20			SHW GROUP: N/A	CO CONCRETE OPENING	PHONE: 1-800-363-8328
DRAWN BY: LA			FINISH: N/A	DLO DAY LIGHT OPENING	PHONE: 301-218-7920
CHECKED BY: MJ			VISION TYPE: CLEAR	SIM SIMILAR	FAX: 301-218-7925
FILENAME: USAW650ICC_Drawing_Min-Max				TYP TYPICAL	http://www.usbulletproofing.com
PAPER SIZE: ARCH D 36" x 24"				OPP OPPOSITE	
				GCD GAP COVER DIMENSION	


RIBBON FIXED WINDOW HURRICANE & TORNADO

NOTE FOR ALL ELEVATION:
* CERTIFIED TO: ICC 500-2023; FEMA P-361 (2024)
* DESIGN TORNADO PRESSURE: +248/-312 PSF
* DESIGN WIND PRESSURE (HURRICANE): +167/-223 PSF
* IMPACT RATING: 15 LB @ 100 MPH

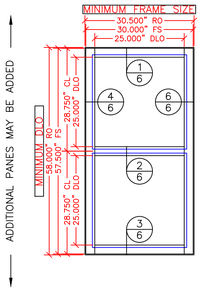


GLASS: US225ICC (#12)
THICKNESS: 2.25"

EL 7 ELEVATION 7
SCALE : 1" = 20" QTY : 1

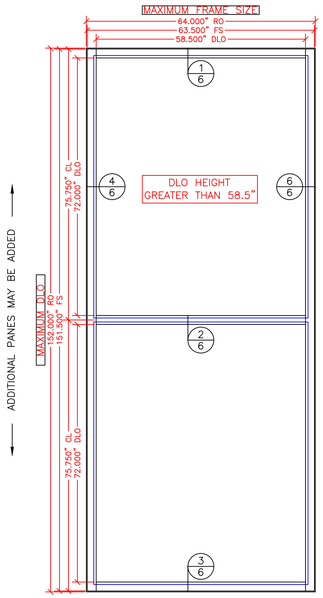

GLASS: US225ICC (#12)
THICKNESS: 2.25"

EL 8 ELEVATION 8
SCALE : 1" = 20" QTY : 1

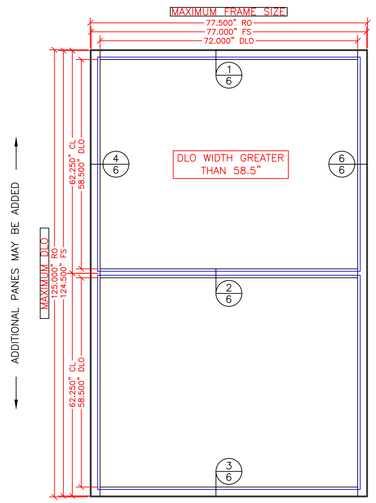

GLASS: US225ICC (#12)
THICKNESS: 2.25"


EL 9 ELEVATION 9
SCALE : 1" = 20" QTY : 1

PROPRIETARY MATERIAL
UNITED STATES BULLET PROOFING
1 800-363-8328

CUSTOMER: –	REVISIONS:	PROJECT/DRAWING	USB MODEL: USAW650ICC	DO DOOR OPENING	U.S. BULLETPROOFING INC.
CONTRACT: –	V1 08/12/2026 LA		DOS MODEL: N/A	FS FRAME SIZE	16201 BRANCH COURT
DATE: 08/08/2026	V2 10/01/2026 LA		DOS CODE: N/A	RO ROUGH OPENING	UPPER MARLBORO, MD 20774
SCALE: 1:20			SHW GROUP: N/A	CO CONCRETE OPENING	PHONE: 1-800-363-8328
DRAWN BY: LA			FINISH: N/A	DLO DAY LIGHT OPENING	PHONE: 301-218-7920
CHECKED BY: MJ			VISION TYPE: CLEAR	SIM SIMILAR	FAX: 301-218-7925
FILENAME: USAW650ICC_Drawing_Min-Max				TYP TYPICAL	http://www.usbulletproofing.com
PAPER SIZE: ARCH D 36" x 24"				OPP OPPOSITE	
				GCD GAP COVER DIMENSION	


RIBBON FIXED WINDOW TORNADO

NOTE FOR ALL ELEVATION:
* CERTIFIED TO: ICC 500-2023; FEMA P-361 (2024)
* DESIGN TORNADO PRESSURE: +248/-312 PSF
* IMPACT RATING: 15 LB @ 100 MPH

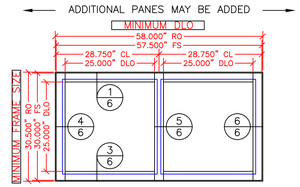


GLASS: US225ICC (#12)
THICKNESS: 2.25"

EL 10 ELEVATION 10
SCALE : 1" = 20" QTY : 1

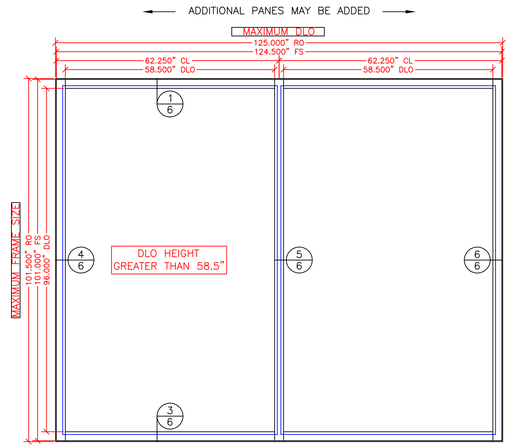

GLASS: US225ICC (#12)
THICKNESS: 2.25"

EL 11 ELEVATION 11
SCALE : 1" = 20" QTY : 1

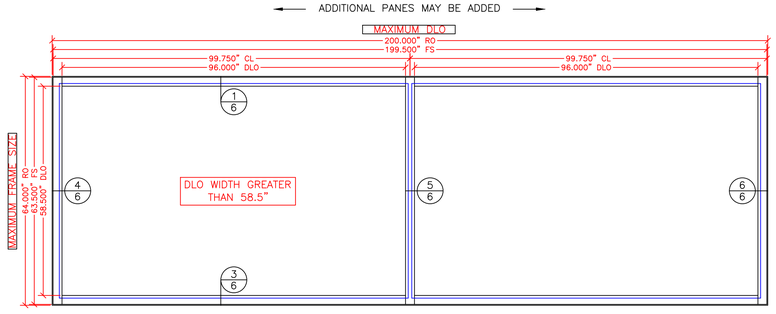

GLASS: US225ICC (#12)
THICKNESS: 2.25"


EL 12 ELEVATION 12
SCALE : 1" = 20" QTY : 1

PROPRIETARY MATERIAL
UNITED STATES BULLET PROOFING
1 800-363-8328

CUSTOMER: –	REVISIONS:	PROJECT/DRAWING	USB MODEL: USAW650ICC	DO DOOR OPENING	U.S. BULLETPROOFING INC.
CONTRACT: –	V1 08/12/2026 LA		DOS MODEL: N/A	FS FRAME SIZE	16201 BRANCH COURT
DATE: 08/08/2026	V2 10/01/2026 LA		DOS CODE: N/A	RO ROUGH OPENING	UPPER MARLBORO, MD 20774
SCALE: 1:20			SHW GROUP: N/A	CO CONCRETE OPENING	PHONE: 1-800-363-8328
DRAWN BY: LA			FINISH: N/A	DLO DAY LIGHT OPENING	PHONE: 301-218-7920
CHECKED BY: MJ			VISION TYPE: CLEAR	SIM SIMILAR	FAX: 301-218-7925
FILENAME: USAW650ICC_Drawing_Min-Max				TYP TYPICAL	http://www.usbulletproofing.com
PAPER SIZE: ARCH D 36" x 24"				OPP OPPOSITE	
				GCD GAP COVER DIMENSION	


RIBBON FIXED WINDOW TORNADO

NOTE FOR ALL ELEVATION:
* CERTIFIED TO: ICC 500-2023; FEMA P-361 (2024)
* DESIGN TORNADO PRESSURE: +248/-312 PSF
* IMPACT RATING: 15 LB @ 100 MPH

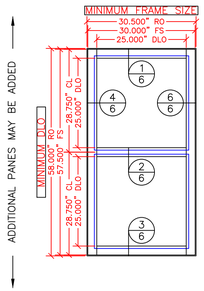


GLASS: US225ICC (#12)
THICKNESS: 2.25"

EL 13 ELEVATION 11
SCALE : 1" = 20" QTY : 1

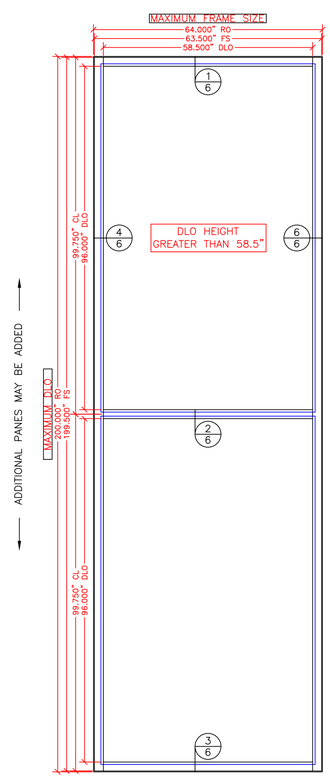

GLASS: US225ICC (#12)
THICKNESS: 2.25"

EL 14 ELEVATION 14
SCALE : 1" = 20" QTY : 1

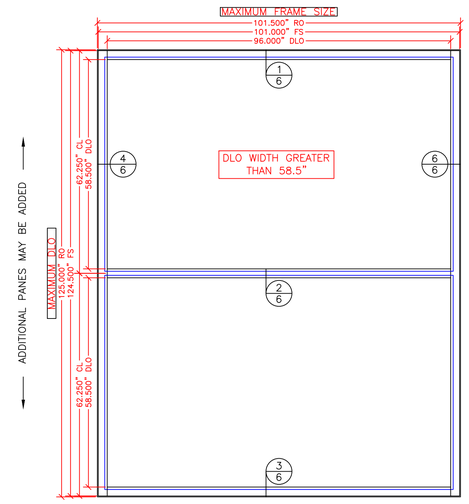


GLASS: US225ICC (#12)
THICKNESS: 2.25"

EL 15 ELEVATION 15
SCALE : 1" = 20" QTY : 1


PROPRIETARY MATERIAL
UNITED STATES BULLET PROOFING
1 800-363-8328

CUSTOMER: –	REVISIONS:	PROJECT/DRAWING	USB MODEL: USAW650ICC	DO DOOR OPENING
CONTRACT: –	V1 08/12/2026 LA		DOS MODEL: N/A	FS FRAME SIZE
DATE: 08/08/2026	V2 10/01/2026 LA		DOS CODE: N/A	RO ROUGH OPENING
SCALE: 1:20			SHW GROUP: N/A	CO CONCRETE OPENING
DRAWN BY: LA			FINISH: N/A	DLO DAY LIGHT OPENING
CHECKED BY: MJ			VISION TYPE: CLEAR	SIM SIMILAR
FILENAME: USAW650ICC_Drawing_Min-Max				TYP TYPICAL
PAPER SIZE: ARCH D 36" x 24"				OPP OPPOSITE
				GCD GAP COVER DIMENSION


U.S. BULLETPROOFING INC.
16201 BRANCH COURT
UPPER MARLBORO, MD 20774
PHONE: 1-800-363-8328
PHONE: 301-218-7920
FAX: 301-218-7925
http://www.usbulletproofing.com

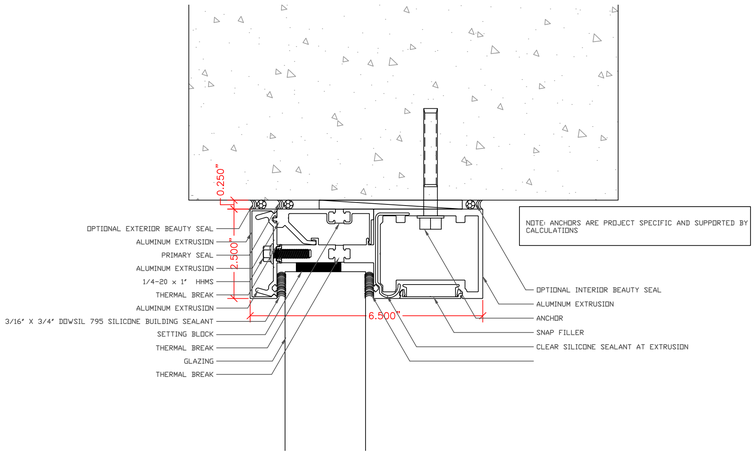


IMPACT 1 HEAD DETAIL
SCALE : 1" = 2"

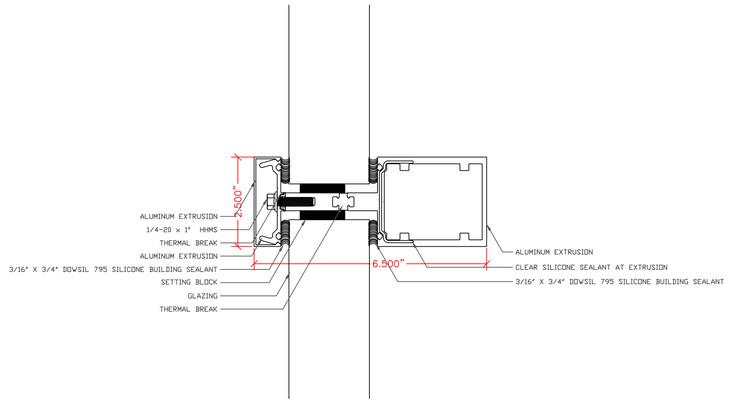


IMPACT 2 MULLION DETAIL
SCALE : 1" = 2"

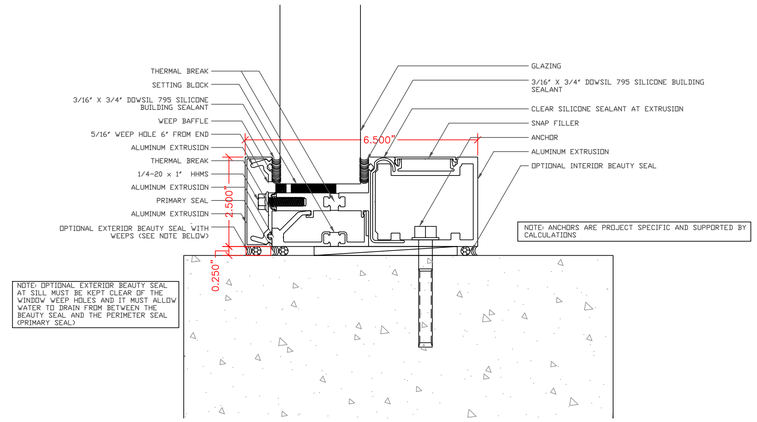


IMPACT 3 SILL DETAIL
SCALE : 1" = 2"

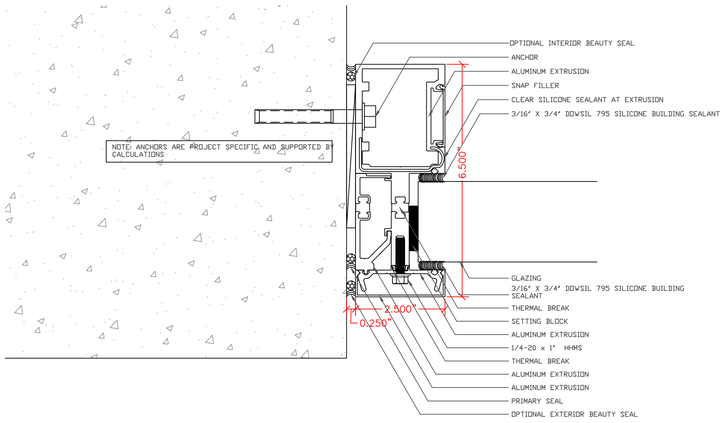

IMPACT 4 MULLION DETAIL
SCALE : 1" = 2"

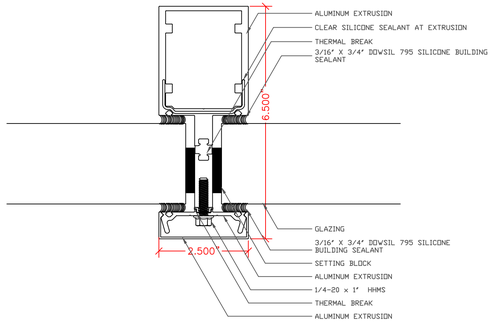

IMPACT 5 MULLION DETAIL
SCALE : 1" = 2"

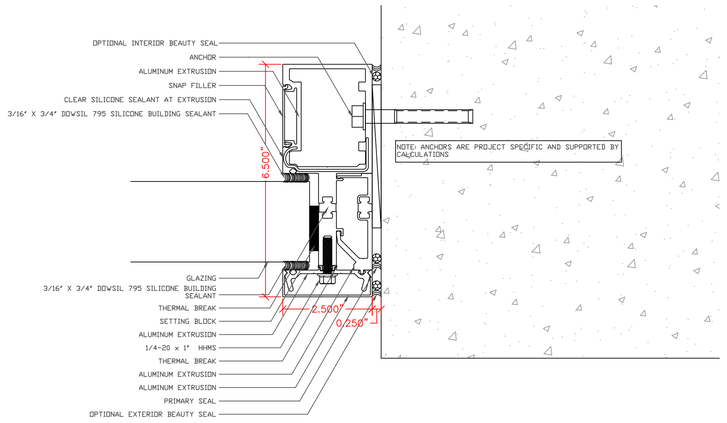

IMPACT 6 JAMB DETAIL
SCALE : 1" = 2"

PROPRIETARY MATERIAL
UNITED STATES BULLET PROOFING
1 800-363-8328

CUSTOMER: –	REVISIONS:	PROJECT/DRAWING	USB MODEL: USAW650ICC	DO DOOR OPENING	U.S. BULLETPROOFING INC.
CONTRACT: –	V1 08/12/2026 LA		DOS MODEL: N/A	FS FRAME SIZE	16201 BRANCH COURT
DATE: 08/08/2026	V2 10/01/2026 LA		DOS CODE: N/A	RO ROUGH OPENING	UPPER MARLBORO, MD 20774
SCALE: 1:2			SHW GROUP: N/A	CO CONCRETE OPENING	PHONE: 1-800-363-8328
DRAWN BY: LA			FINISH: N/A	DLO DAY LIGHT OPENING	PHONE: 301-218-7920
CHECKED BY: MJ			VISION TYPE: CLEAR	SIM SIMILAR	FAX: 301-218-7925
FILENAME: USAW650ICC_Drawing_Min-Max				TYP TYPICAL	http://www.usbulletproofing.com
PAPER SIZE: ARCH D 36" x 24"				OPP OPPOSITE	
				GCD GAP COVER DIMENSION	